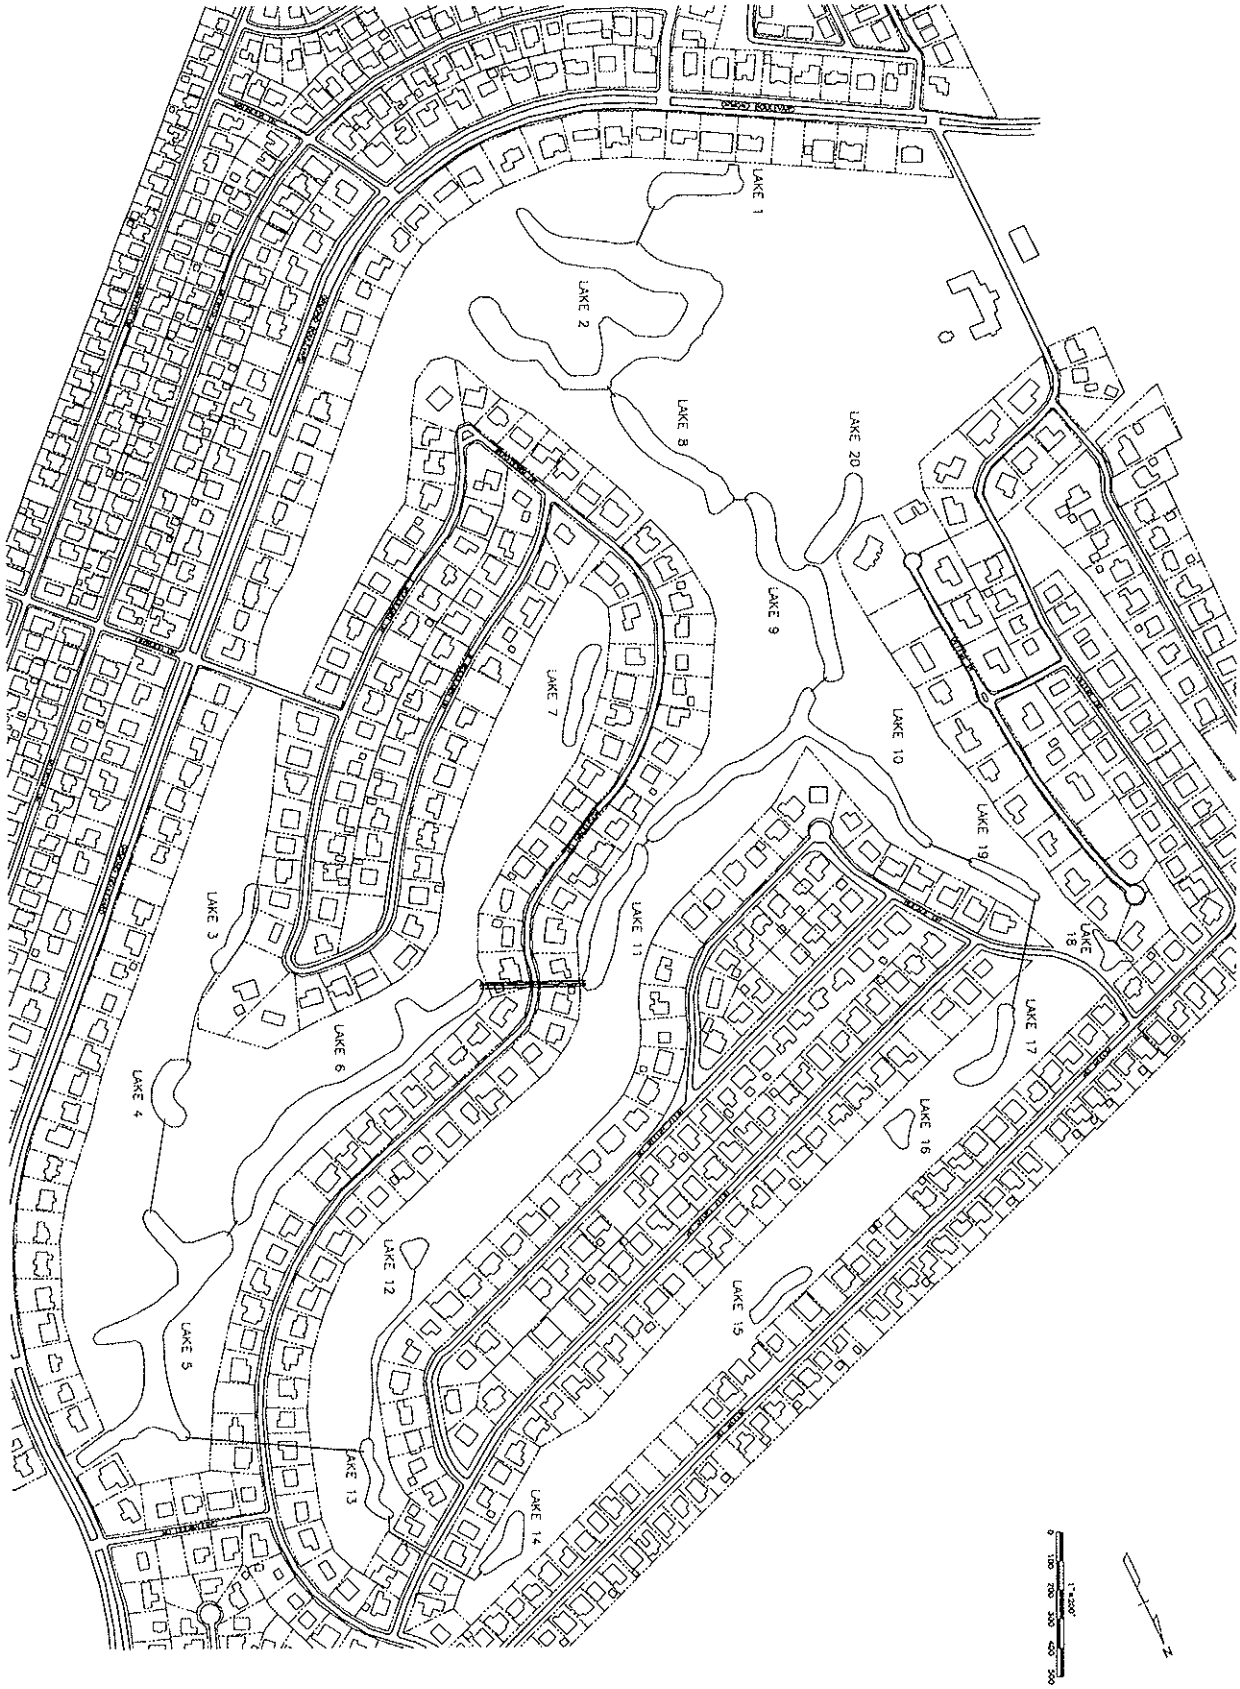

Project Number	SITE MAP	LAMBERT ENGINEERS LLC	No.	Submittal	Date
P030305	ORMOND ESTATES DRAINAGE ANALYSIS	650 Poydras Street, Suite 2220, New Orleans, Louisiana 70130	1	100%	10/27/03
Sheet No. 2 of 20 Sheets		Scale: 1"=200' Designed: MGM Drawn: MVH Checked: DGL	2	100%	11/19/03