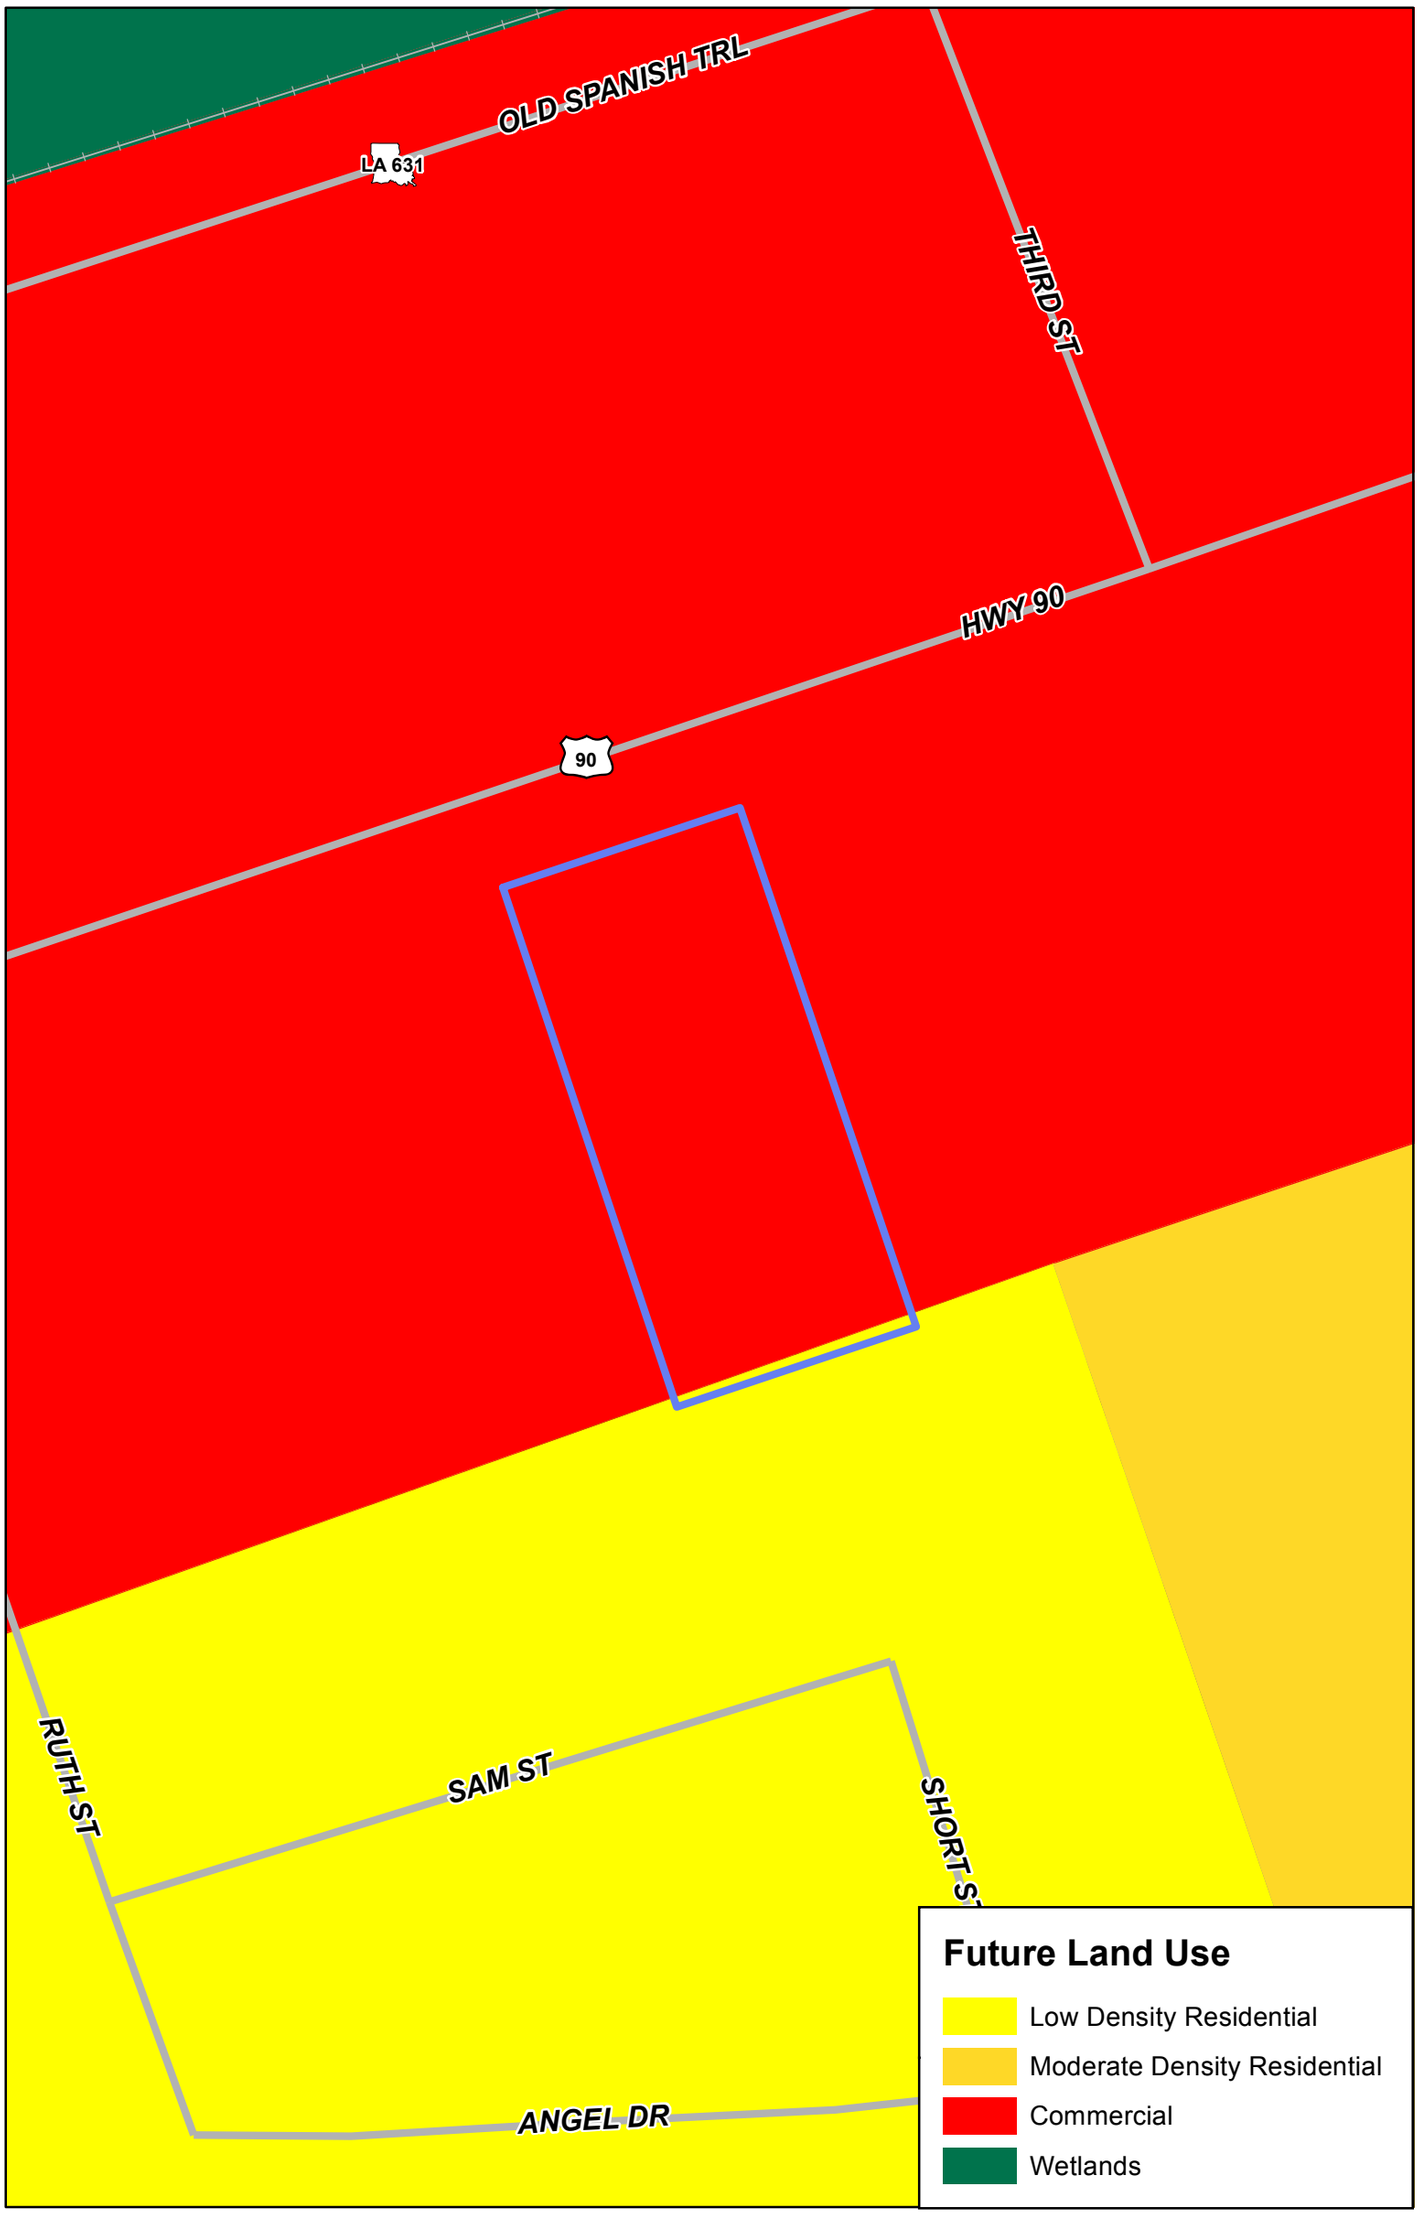PZR-2019-01
Requested by: Brennen Friloux
Rezoning: C-3 to R-3