REVIEWED FOR
STATE FIRE MARSHAL
AS PER REVIEW LETTER
BY: LAUREN LANDRY, ARCHITECT
Lauren Landry

ADA PARKING SIGN

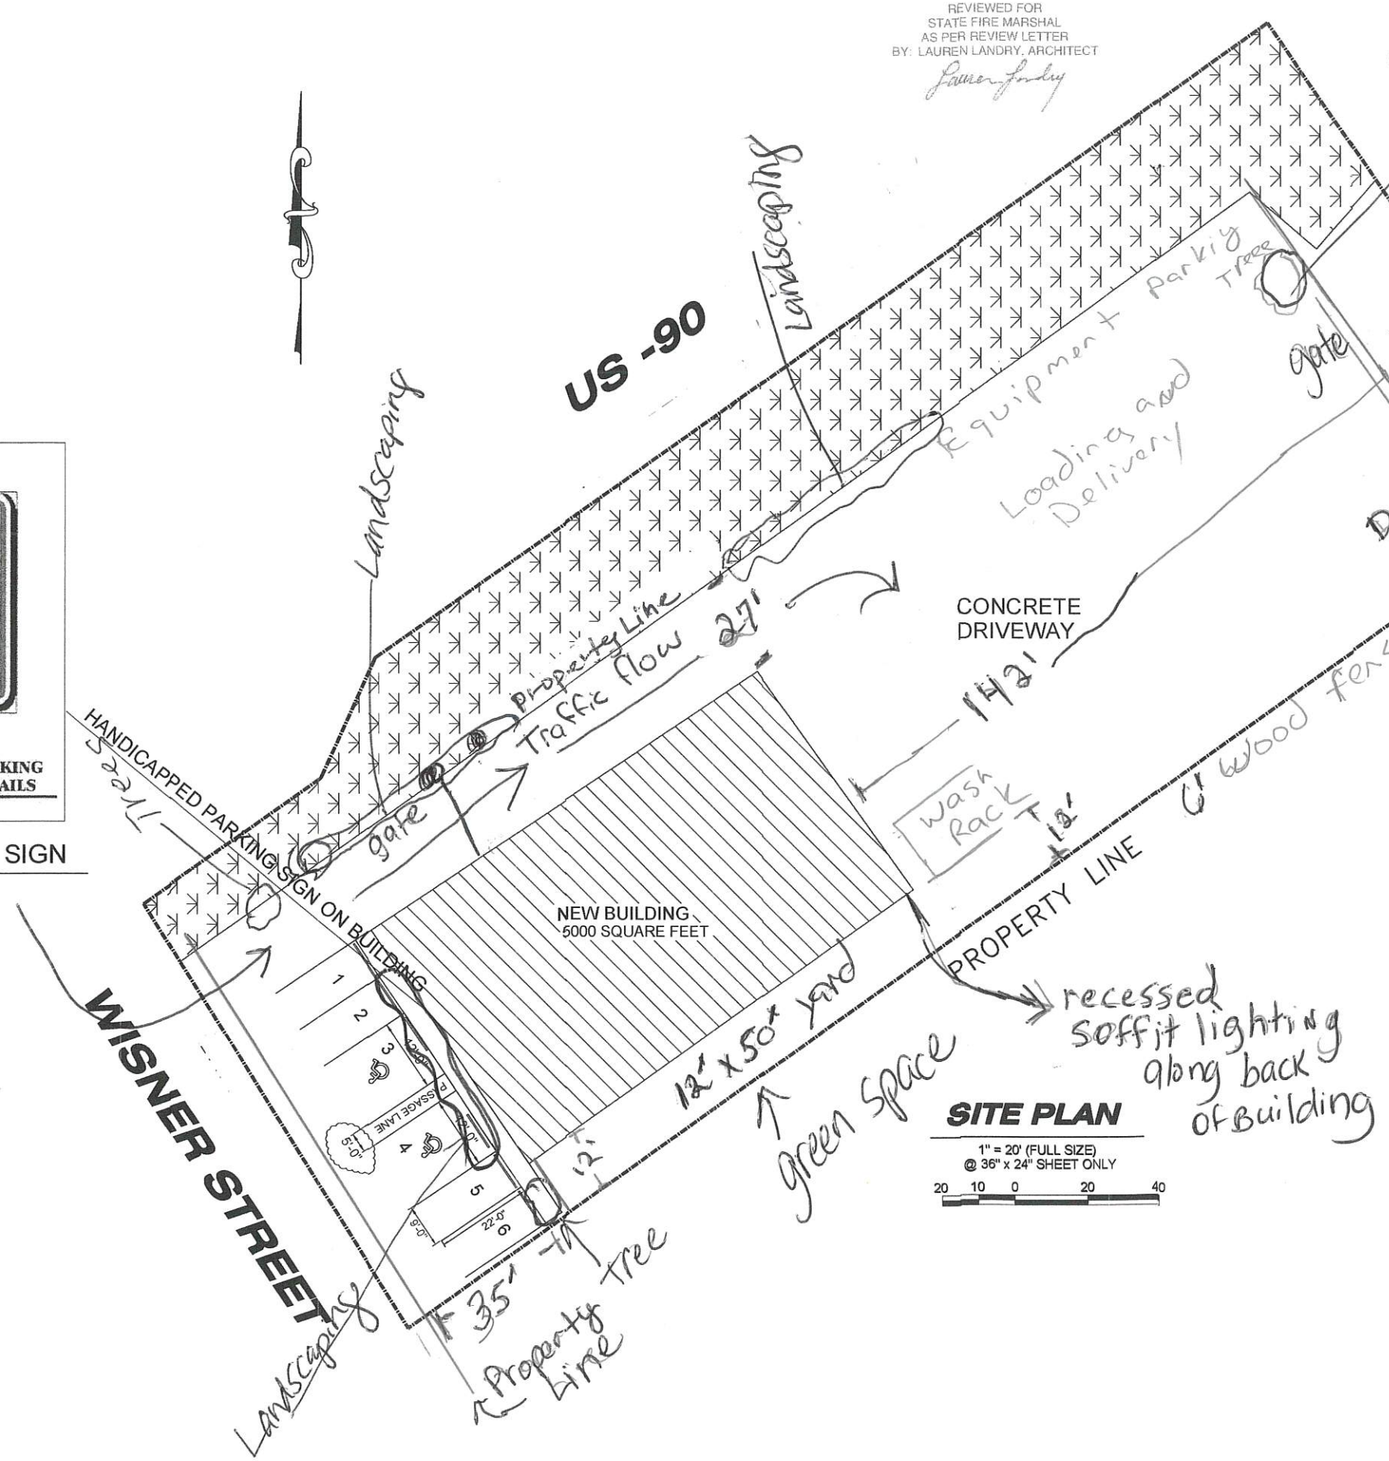

SITE PLAN

1" = 20' (FULL SIZE)
@ 36" x 24" SHEET ONLY

20 10 0 20 40

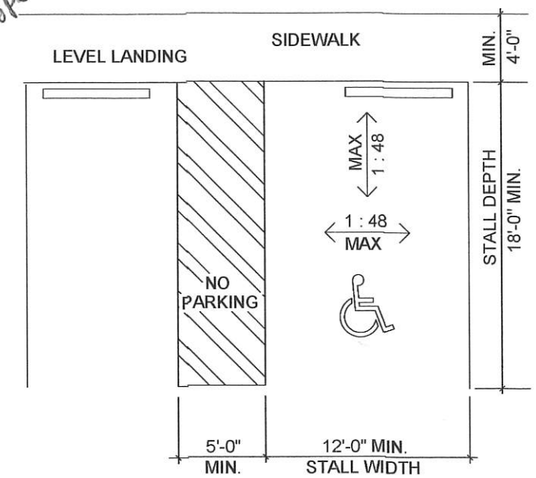

ADA PARKING STALL DETAIL

STATE OF LOUISIANA
LARRY J. DUPRE
REG. No. 19208
REGISTERED
PROFESSIONAL ENGINEER
IN
CIVIL ENGINEERING

DATE: 11 APRIL 2022

LOUISIANA PROFESSIONAL DRAFTSMAN

SITE PLAN

CANTER'S SERVICES LLC
(985) 226-1804

5000 SQUARE FEET

OFFICE	2200 SQUARE FEET
INDUSTRIAL SHOP	2800 SQUARE FEET

REV	DATE	BY	DESCRIPTION
1	5-11-22		REVISED PER REQUEST

REVISIONS

BUILDING FOR:

DIRT WORX EQUIPMENT RENTALS
15207 US-90
PARADIS, LOUISIANA 70080

DR	DATE	SCALE:	DWG NUMBER	REV
FG	3-22-22	1/8" = 1'-0"	C-1.0	1

Muskevitsch
985-722-6101