EXHIBIT A

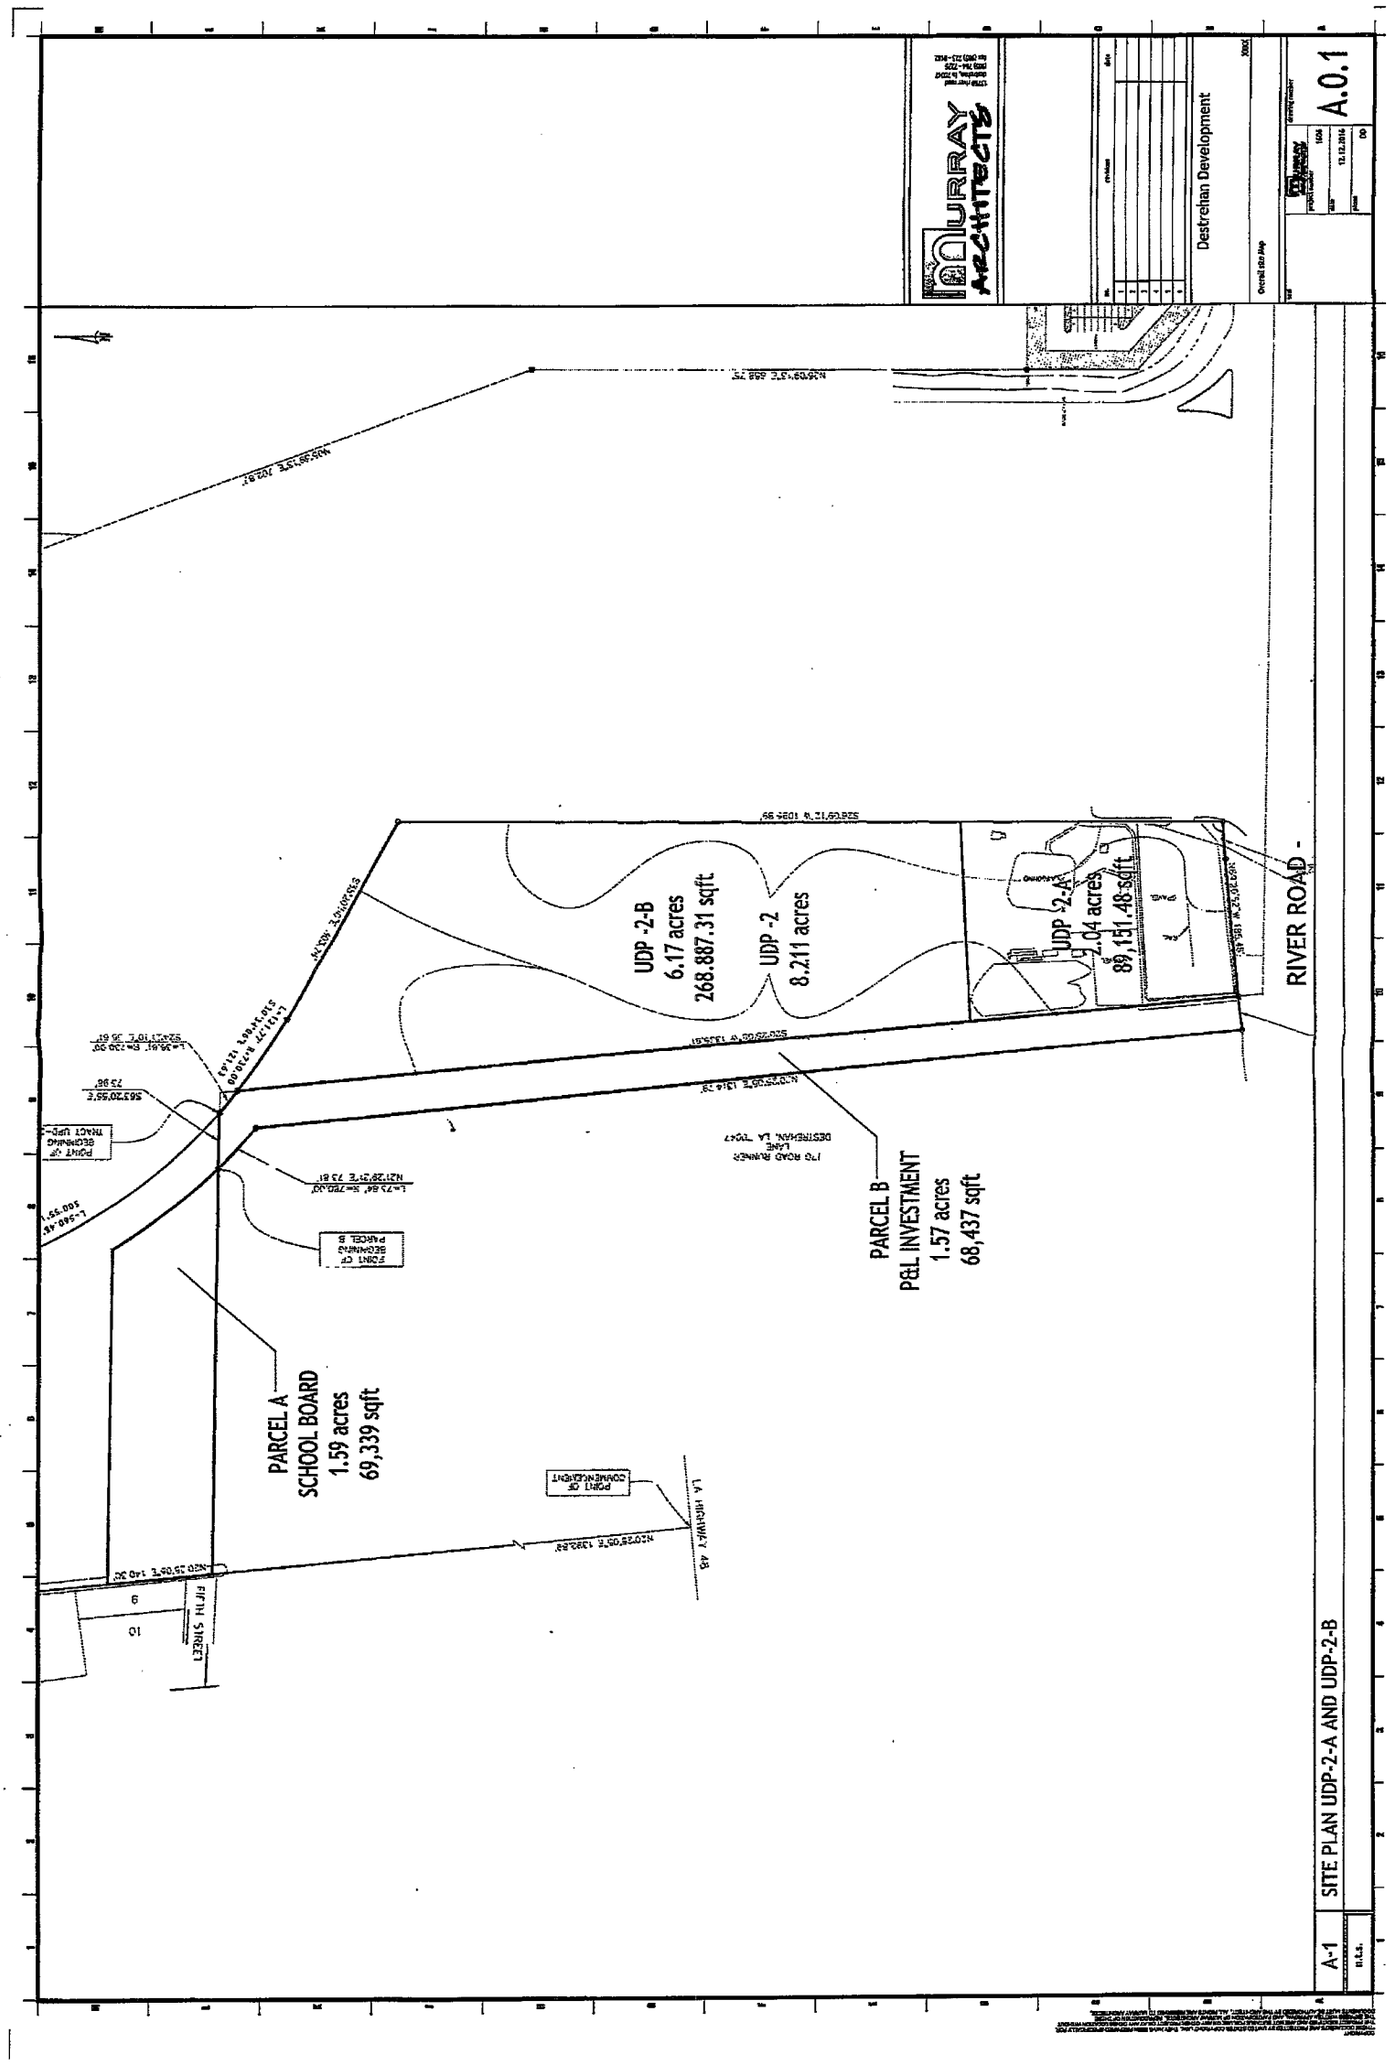
MURRAY ARCHITECTS
Destrehan Development
A.0.1
UDP -2-B
6.17 acres
268,887.31 sqft
UDP -2
8.211 acres
UDP -2-A
2.04 acres
89,151.48 sqft
RIVER ROAD -
PARCEL B
P&L INVESTMENT
1.57 acres
68,437 sqft
PARCEL A
SCHOOL BOARD
1.59 acres
69,339 sqft
POINT OF BEGINNING PARCEL B
POINT OF BEGINNING TRACT UDP-2
POINT OF COMMENCEMENT
LA HIGHWAY 48
FIRE TILL STREET
SITE PLAN UDP-2-A AND UDP-2-B
A-1