EXHIBIT A

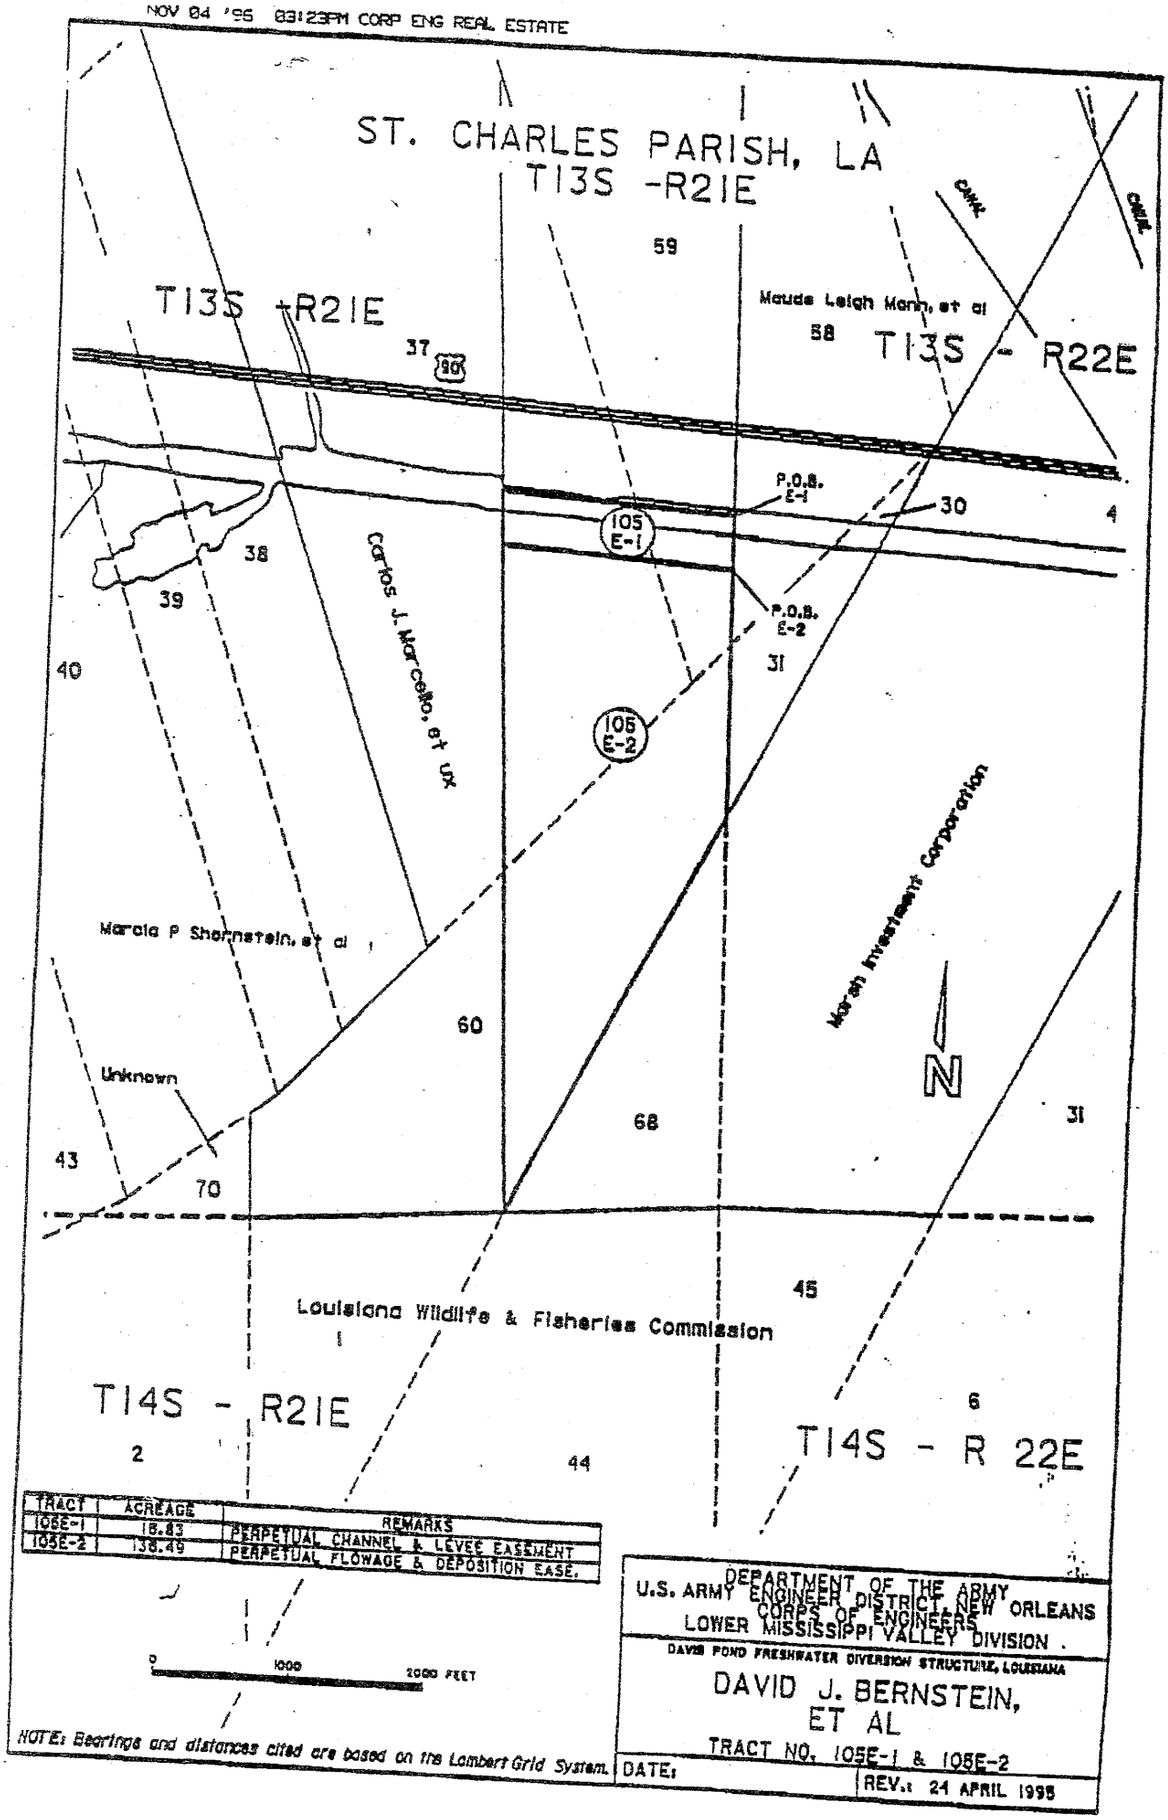

TRACT	ACREAGE	REMARKS
105E-1	16.83	PERPETUAL CHANNEL & LEVEE EASEMENT
105E-2	138.49	PERPETUAL FLOWAGE & DEPOSITION EASE.

DEPARTMENT OF THE ARMY
U.S. ARMY ENGINEER DISTRICT, NEW ORLEANS
CORPS OF ENGINEERS
LOWER MISSISSIPPI VALLEY DIVISION

DAVID POND FRESHWATER DIVERSION STRUCTURE, LOUISIANA

DAVID J. BERNSTEIN, ET AL

TRACT NO. 105E-1 & 105E-2

DATE:

REV.: 24 APRIL 1995