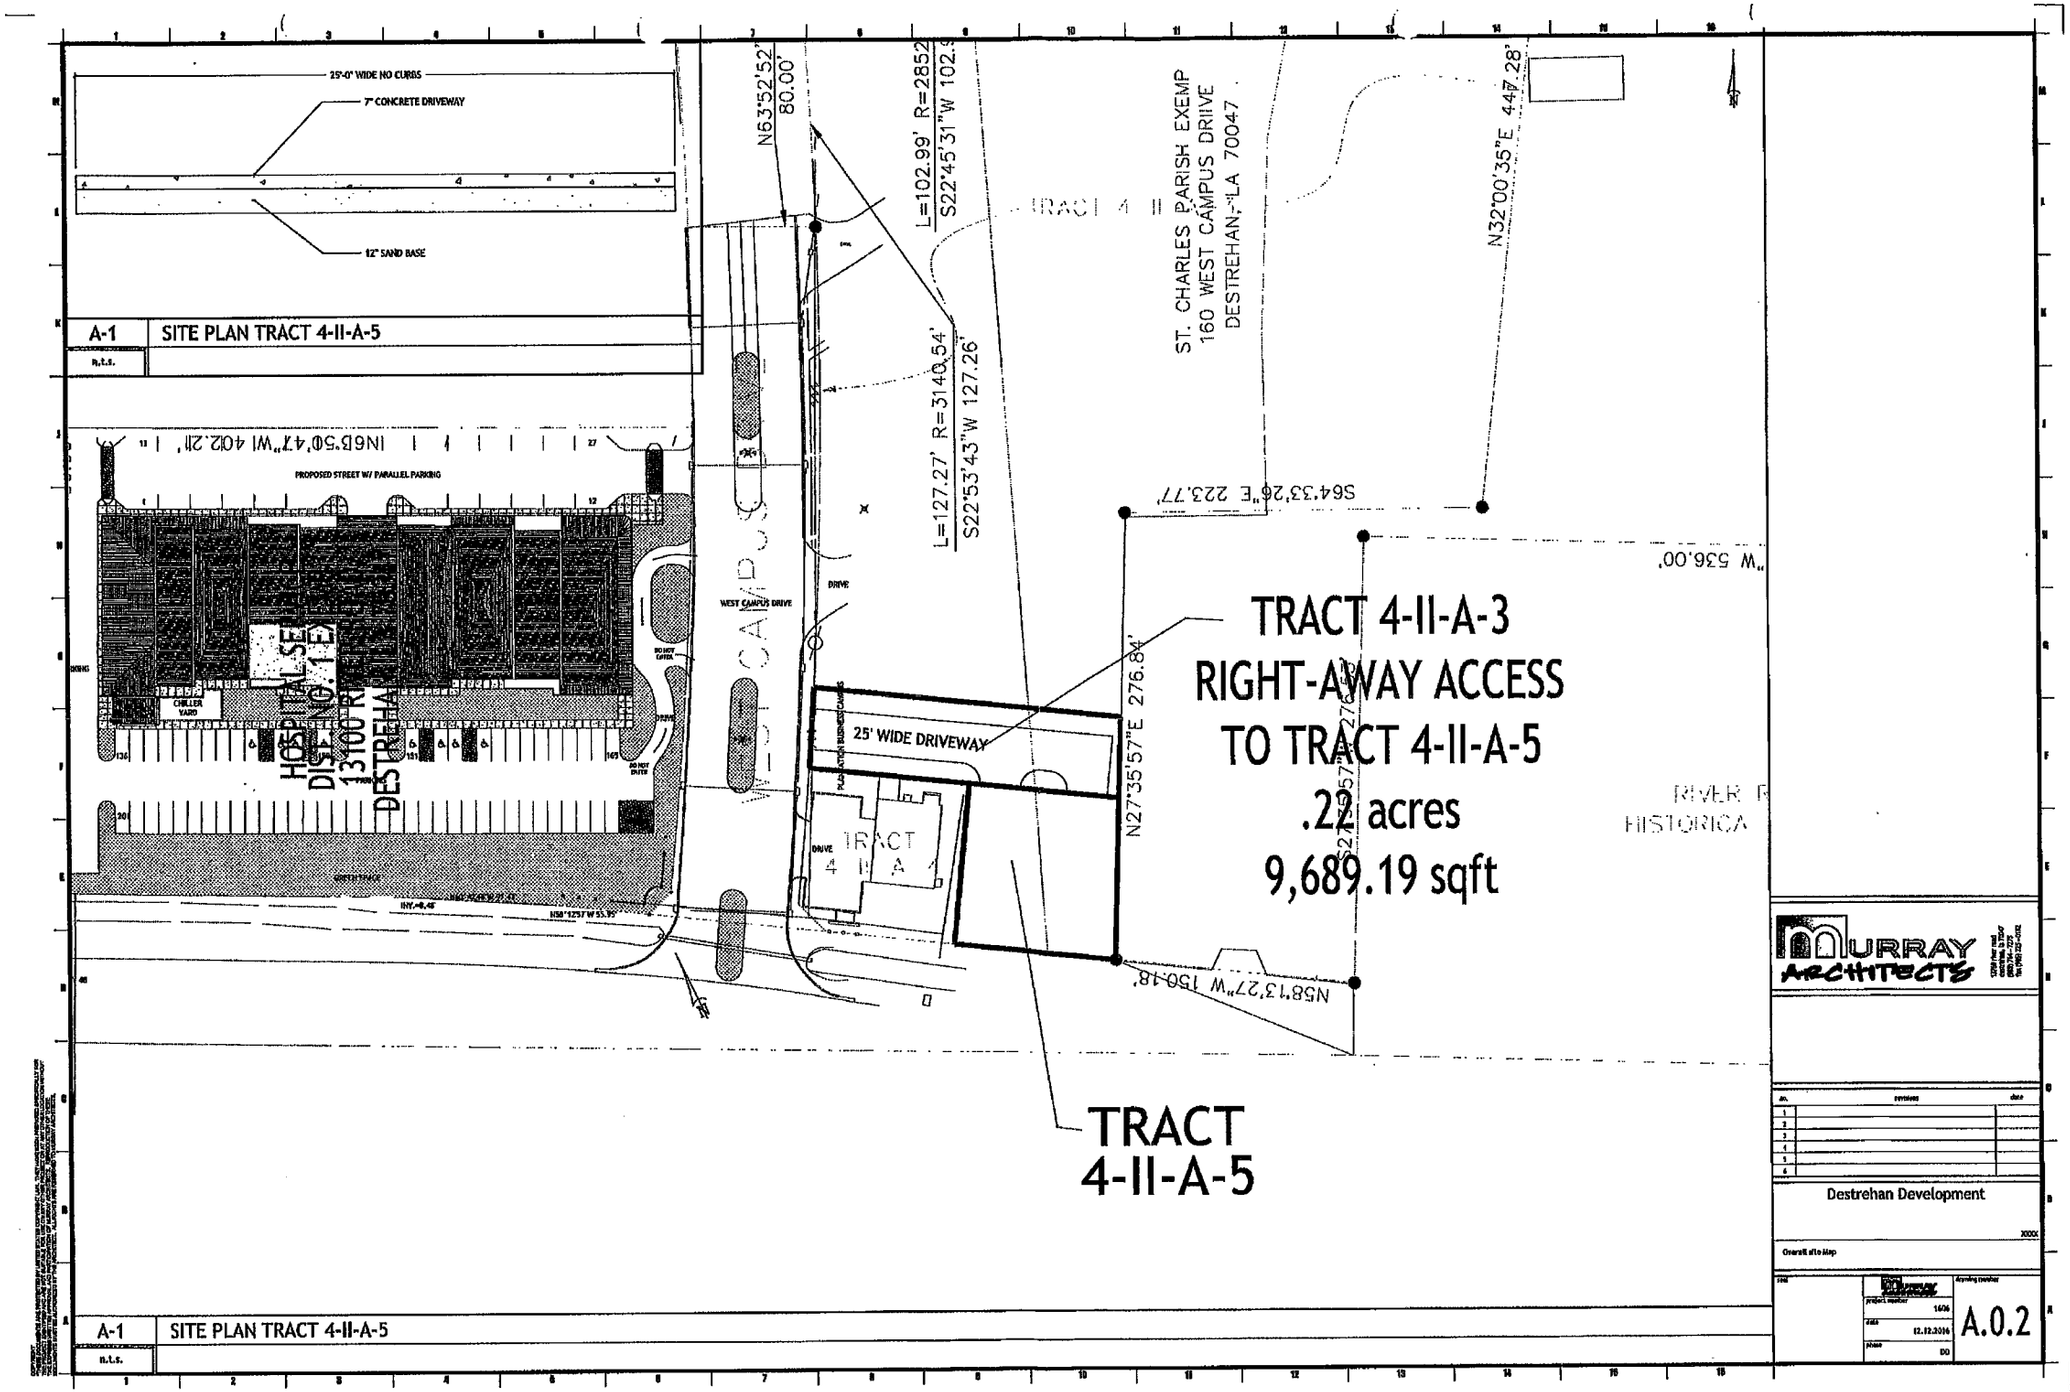
25'-0" WIDE NO CURBS
7" CONCRETE DRIVEWAY
12" SAND BASE
A-1 SITE PLAN TRACT 4-II-A-5
n.t.s.
PROPOSED STREET W/ PARALLEL PARKING
HOSPITALITY
DISTRICT
13100 R
DESTREHA
CHILLER YARD
WEST CAMPUS DRIVE
DRIVE
25' WIDE DRIVEWAY
TRACT 4-II-A-3
RIGHT-AWAY ACCESS
TO TRACT 4-II-A-5
.22 acres
9,689.19 sqft
TRACT 4-II-A-5
N63°52'52"
80.00'
L=102.99' R=2852
S22°45'31"W 102.9
L=127.27' R=3140.54'
S22°53'43"W 127.26'
ST. CHARLES PARISH EXEMP
160 WEST CAMPUS DRIVE
DESTREHAN, LA 70047
N32°00'35"E 447.28'
S64°33'26"E 223.77'
N27°35'57"E 276.84'
N58°13'27"W 150.18'
RIVER R
HISTORICA
MURRAY ARCHITECTS
Destrehan Development
Overall site Map
project number 1606
date 12.12.2016
phase DD
A.0.2
A-1 SITE PLAN TRACT 4-II-A-5
n.t.s.

EXHIBIT A