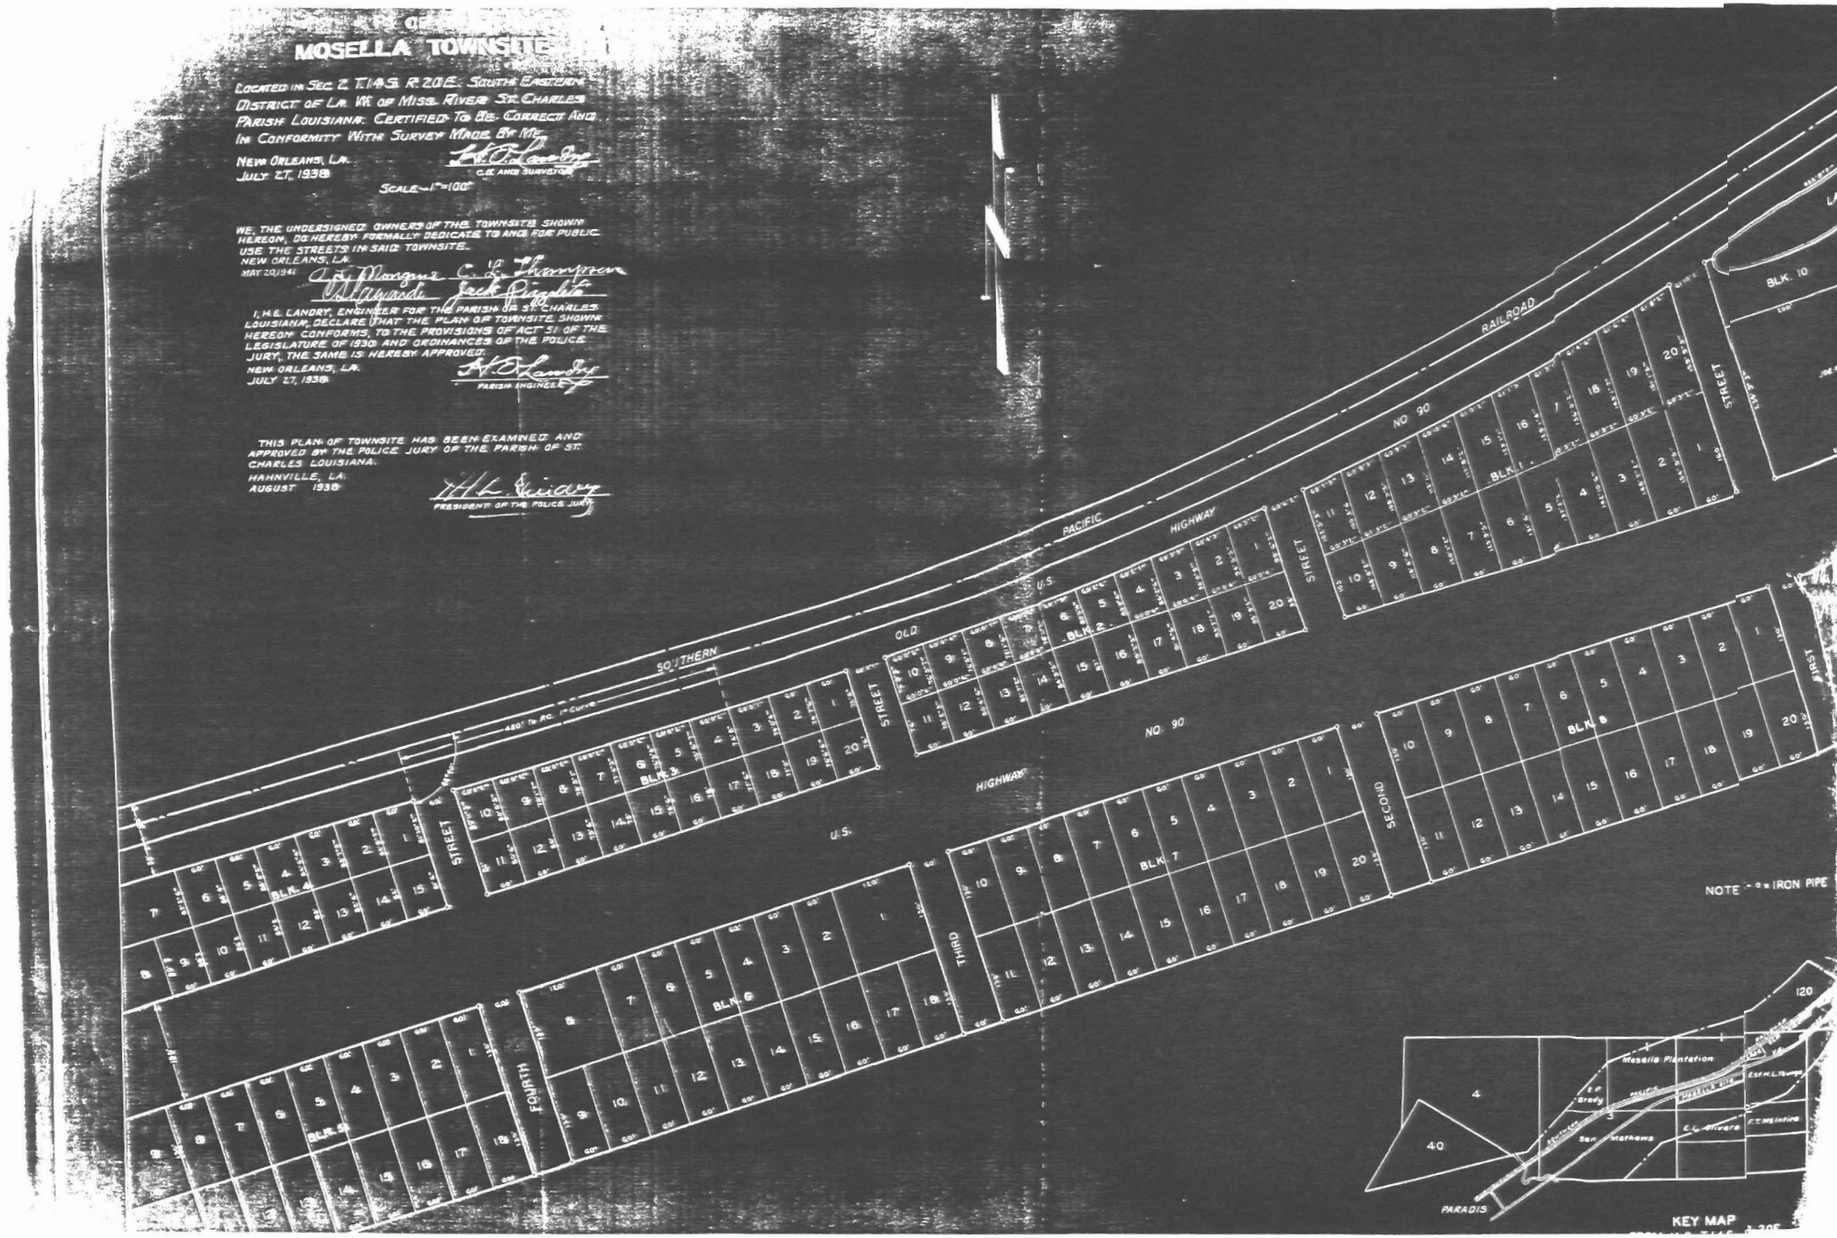
MOSELLA TOWNSITE
LOCATED IN SEC. 2 T.14 S. R.20 E. SOUTH EASTERN DISTRICT OF LA. W. OF MISS. RIVER ST. CHARLES PARISH LOUISIANA. CERTIFIED TO BE CORRECT AND IN CONFORMITY WITH SURVEY MADE BY ME.
NEW ORLEANS, LA.
JULY 27, 1938
C.E. AND SURVEYOR
SCALE—1"=100'
WE, THE UNDERSIGNED OWNERS OF THE TOWNSITE SHOWN HEREON, DO HEREBY FORMALLY DEDICATE TO AND FOR PUBLIC USE THE STREETS IN SAID TOWNSITE.
NEW ORLEANS, LA.
MAY 20, 1941
I, H.E. LANDRY, ENGINEER FOR THE PARISH OF ST. CHARLES LOUISIANA, DECLARE THAT THE PLAN OF TOWNSITE SHOWN HEREON CONFORMS, TO THE PROVISIONS OF ACT 51 OF THE LEGISLATURE OF 1930 AND ORDINANCES OF THE POLICE JURY, THE SAME IS HEREBY APPROVED.
NEW ORLEANS, LA.
JULY 27, 1938
PARISH ENGINEER
THIS PLAN OF TOWNSITE HAS BEEN EXAMINED AND APPROVED BY THE POLICE JURY OF THE PARISH OF ST. CHARLES LOUISIANA.
HAHNVILLE, LA.
AUGUST 1938
PRESIDENT OF THE POLICE JURY
SOUTHERN PACIFIC RAILROAD
OLD U.S. HIGHWAY NO. 90
U.S. HIGHWAY NO. 90
FOURTH STREET
THIRD STREET
SECOND STREET
FIRST STREET
LAKE
BLK. 10
BLK. 1
BLK. 2
BLK. 3
BLK. 4
BLK. 5
BLK. 6
BLK. 7
BLK. 8
NOTE - IRON PIPE
Moselle Plantation
San Mathews
PARADIS
KEY MAP