SECTION 4
T 13 S, R 22 E
SOUTHEASTERN LAND DISTRICT OF LOUISIANA
WEST OF THE MISSISSIPPI RIVER
WAGGAMAN
JEFFERSON PARISH

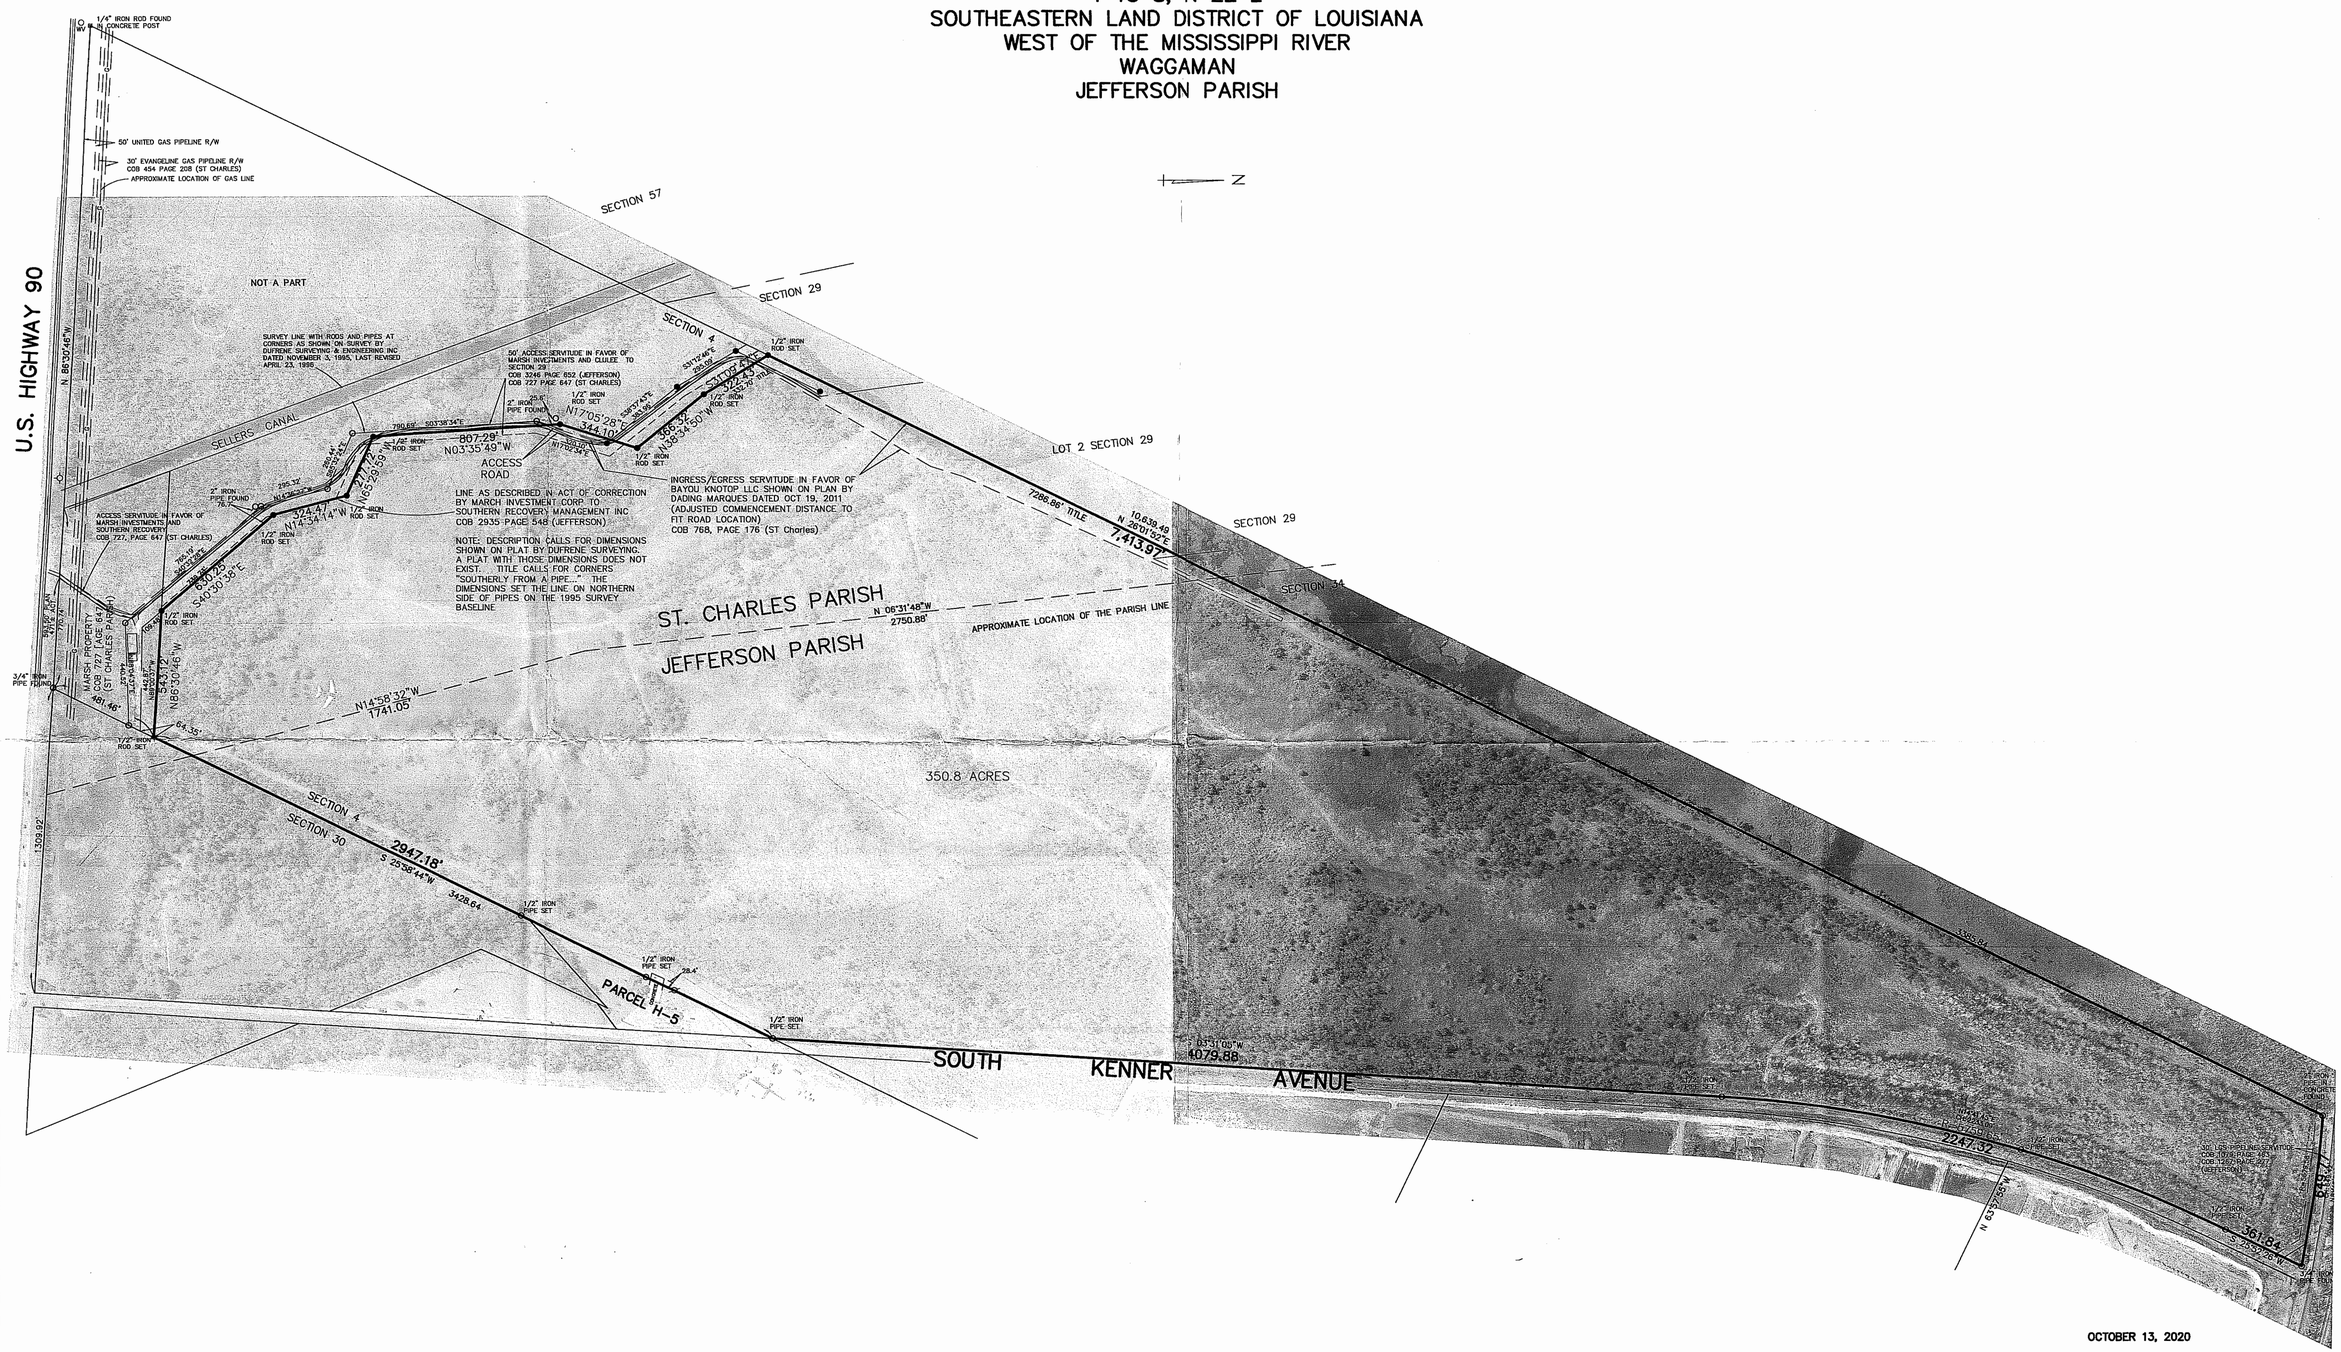

OCTOBER 13, 2020

SURVEYED IN ACCORDANCE WITH THE LOUISIANA STANDARDS OF PRACTICE FOR BOUNDARY SURVEYS FOR A CLASS C SURVEY, MADE AT THE REQUEST OF SHERMAN STRATEGIES, LLC

300 150 0 300
SCALE IN FEET

REFERENCE:
SURVEY BY DUFRENE SURVEYING & ENGINEERING INC DATED NOVEMBER 3, 1995, LAST REVISED APRIL 23, 1996
SERVITUDE PLAT BY DADING MARQUES DATED OCT 19, 2011

LOCATION OF AERIAL PHOTO IS APPROXIMATE AND DATE IS UNKNOWN. FOR REFERENCE ONLY

DUFRENE SURVEYING & ENGINEERING INC.
1624 MANHATTAN BOULEVARD, HARVEY, LA 70058
504-368-6389 PH.
504-368-6394 FAX
dufrene@dufrenesurveying.com

STATE OF LOUISIANA
TILDON J. DUFRENE, JR.
License No. 04563
PROFESSIONAL
LAND SURVEYOR

T-6010-L

20-0667 wsm\ypw20.dwg