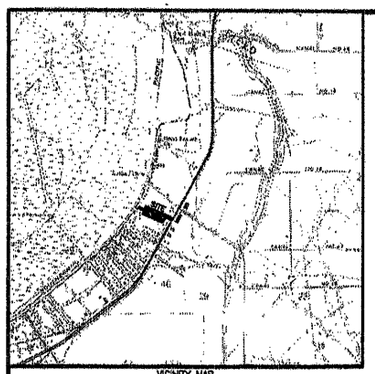

VICINITY MAP
SCALE: 1" = 2000'

Approved/Disapproved

Planning Commission Chairman _____

_____ DATE

Approved/Disapproved

Parish President _____

_____ DATE

Recorded in The Clerk of Court's office
St. Charles Parish on the ____ day of
_____, in Book _____
Folio _____ Entry # _____

_____ Signature _____ Title

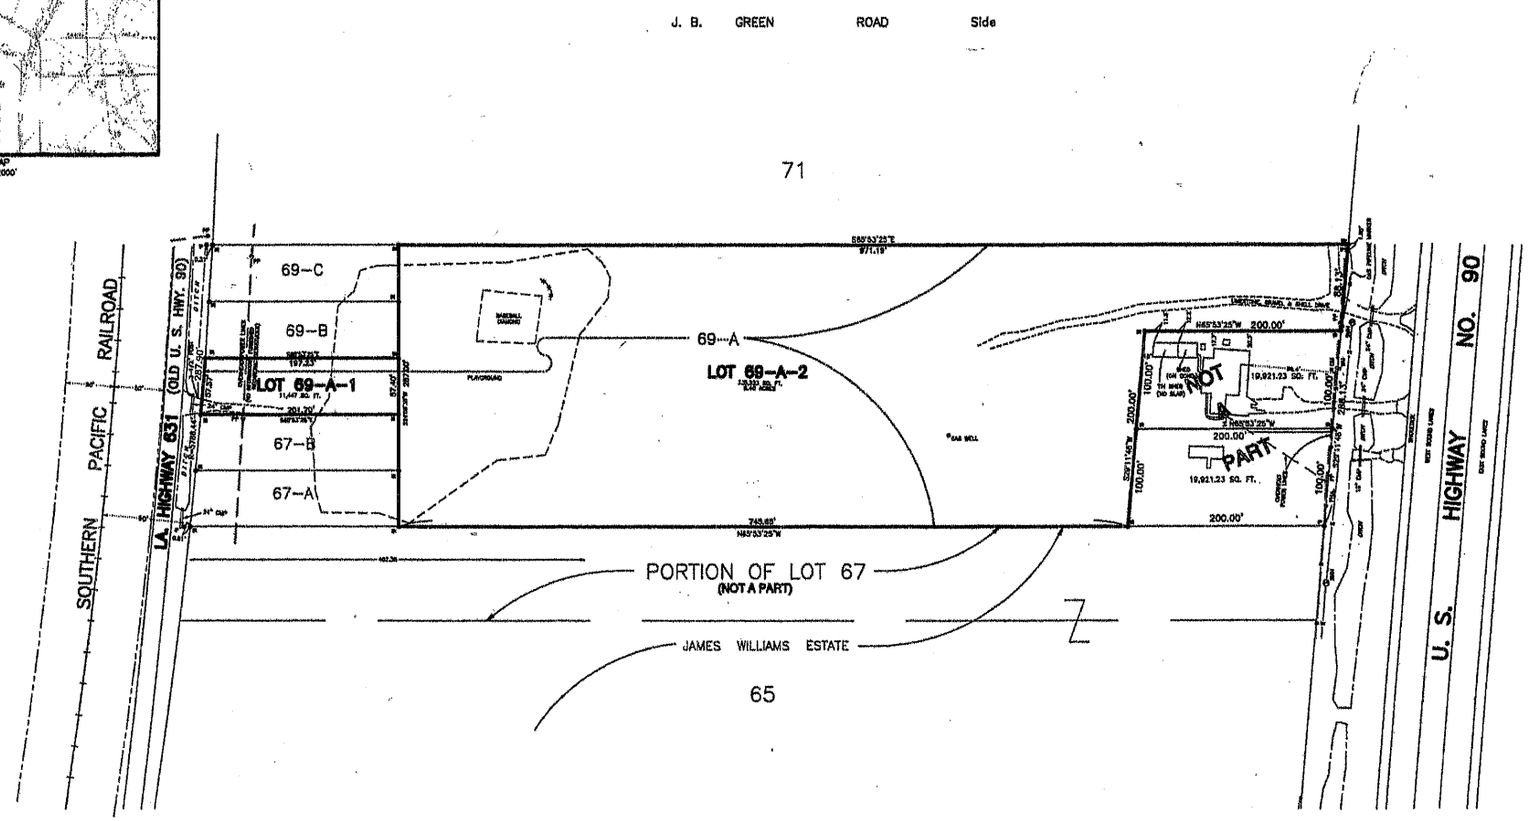

LEGEND
● = IRON FOUND
FH = FIRE HYDRANT
WM = WATER METER
PP = POWER POLE
GUY = GUYED POLE
WV = WATER VALVE
GM = GAS METER
GV = GAS VALVE

RESUBDIVISION OF LOT 69-A
COTEAU DE FRANCE OR RANSON TRACT
INTO LOTS 69-A-1 AND 69-A-2
IN SECTION 39, T14S -- R20E
ST. CHARLES PARISH, LOUISIANA

SCALE: 1" = 60' JUNE 5, 2002

CERTIFIED TO PAUL HOGAN

REFERENCE MAPS:

1. MAP BY L. J. FREMAUX, DATED FEBRUARY 6, 1869
2. AUTIN SUBDIVISION BY E. M. COLLIER, DATED JUNE 26, 1962, REVISED AUGUST 22, 1968
3. PLAN BY LUCIEN C. GASSEN, DATED APRIL 20, 2001

No information regarding servitudes was furnished by the owner or his agent. No further research regarding servitudes was performed for this property.

This is to certify that I have consulted the Flood Insurance Rate Maps and found that this property is in Zone X.

BEARINGS SHOWN HEREON ARE BASED ON THE CENTERLINE OF AUTIN SUBDIVISION

I certify that this plat represents an actual ground survey performed under my supervision and is in accordance with the Louisiana standards of practice for a Class C survey.

LUCIEN C. GASSEN, PLS
Registration No. 353
LULING, LOUISIANA 70070