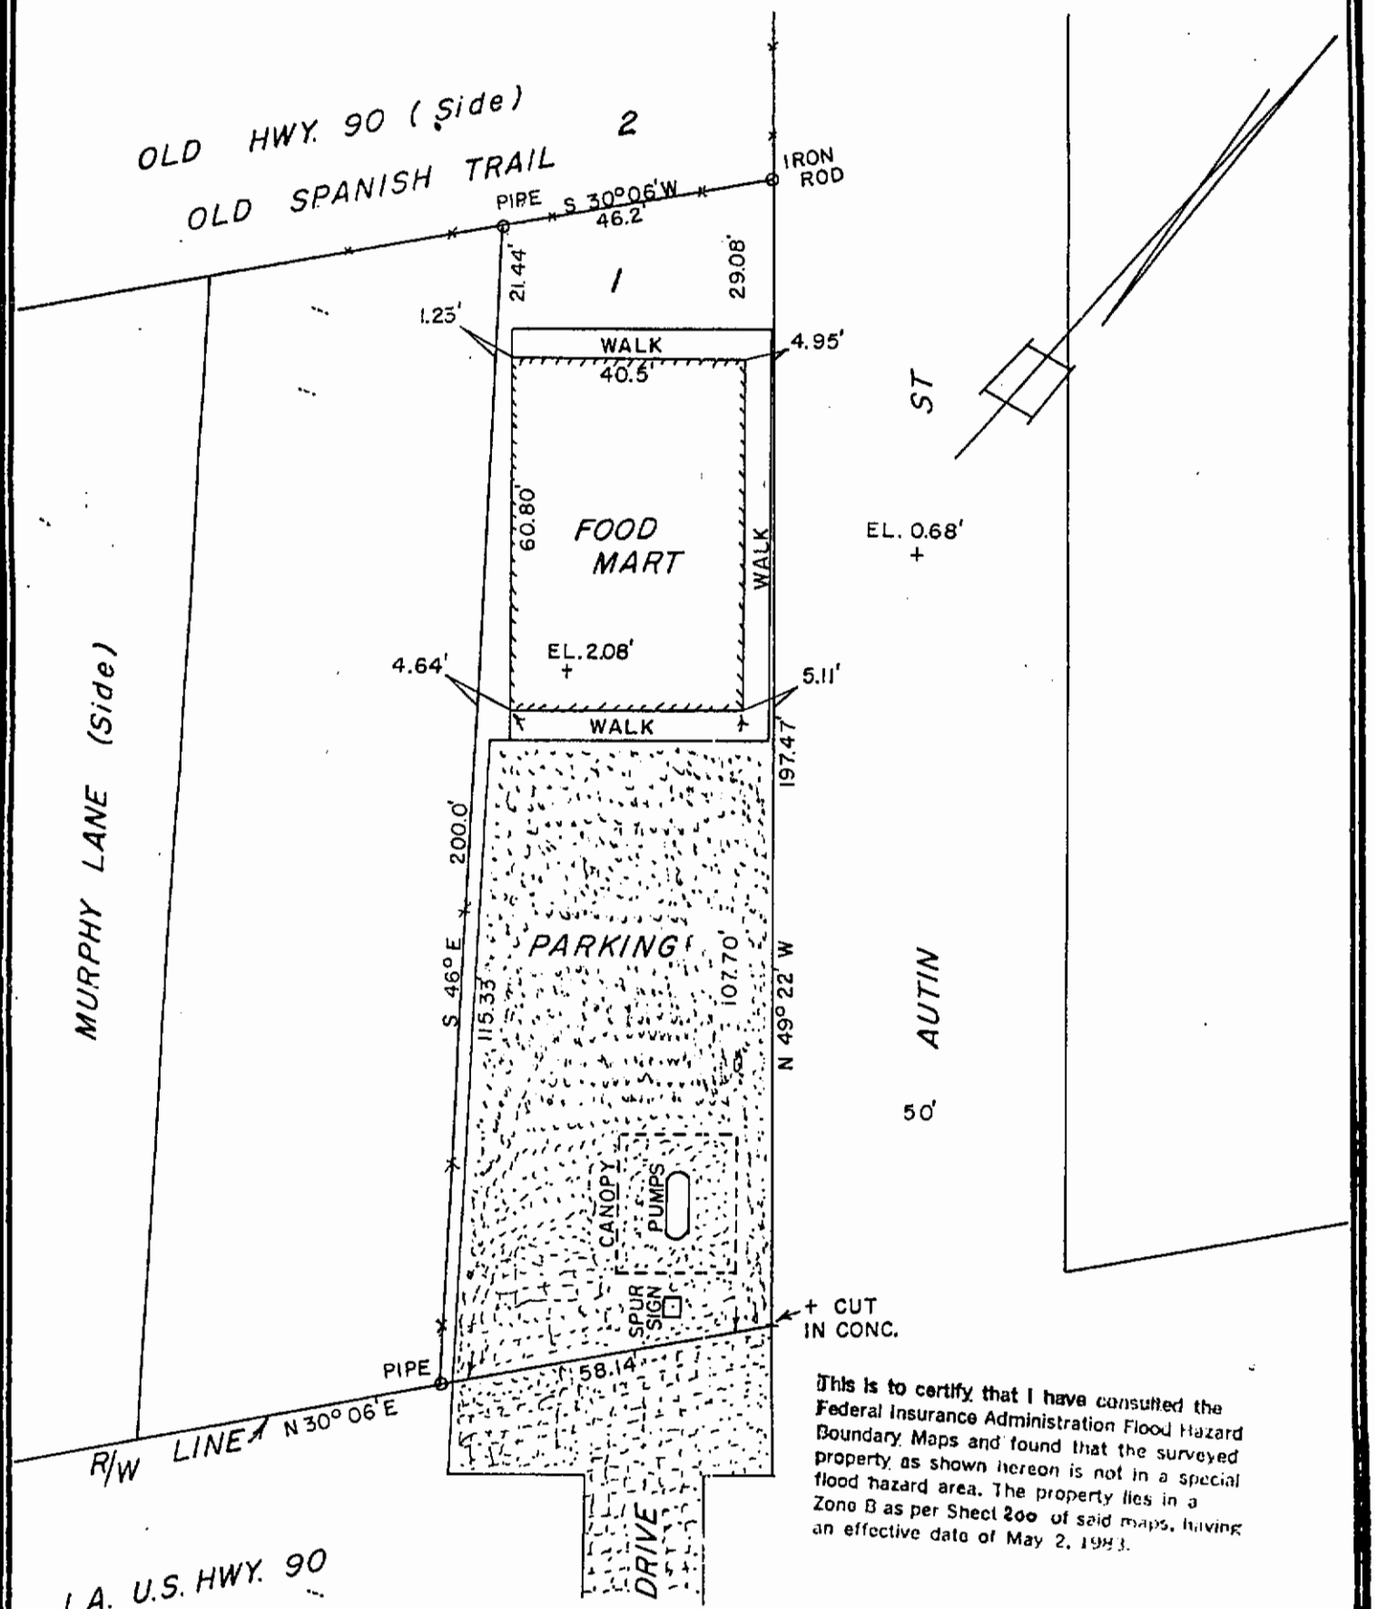

This is to certify that I have consulted the Federal Insurance Administration Flood Hazard Boundary Maps and found that the surveyed property as shown hereon is not in a special flood hazard area. The property lies in a Zone B as per Sheet 200 of said maps, having an effective date of May 2, 1983.

SURVEY OF AND LOCATION OF IMPROVEMENTS OF LOT 1 OF AUTIN SUBDIVISION, BEING A PORTION OF LOT 53 OF THE COTEAU de FRANCE, OR RANSON TRACT LOCATED IN SECTIONS 41 & 47, T14S R20E, AT DES ALLEMANDS, ST. CHARLES PARISH, LA.

CERTIFIED CORRECT TO:
Community Bank and
Kathryn Arceneaux

SCALE : 1" = 30'
DATE : July 23, 1990
o : Denotes Iron rods se'

SURVEYOR

Prepared by the office of
R.P. Bernard , Boutte.
St. Charles Parish, La.