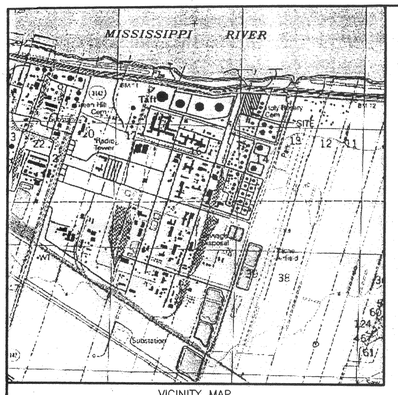

VICINITY MAP
SCALE: 1" = 2000'

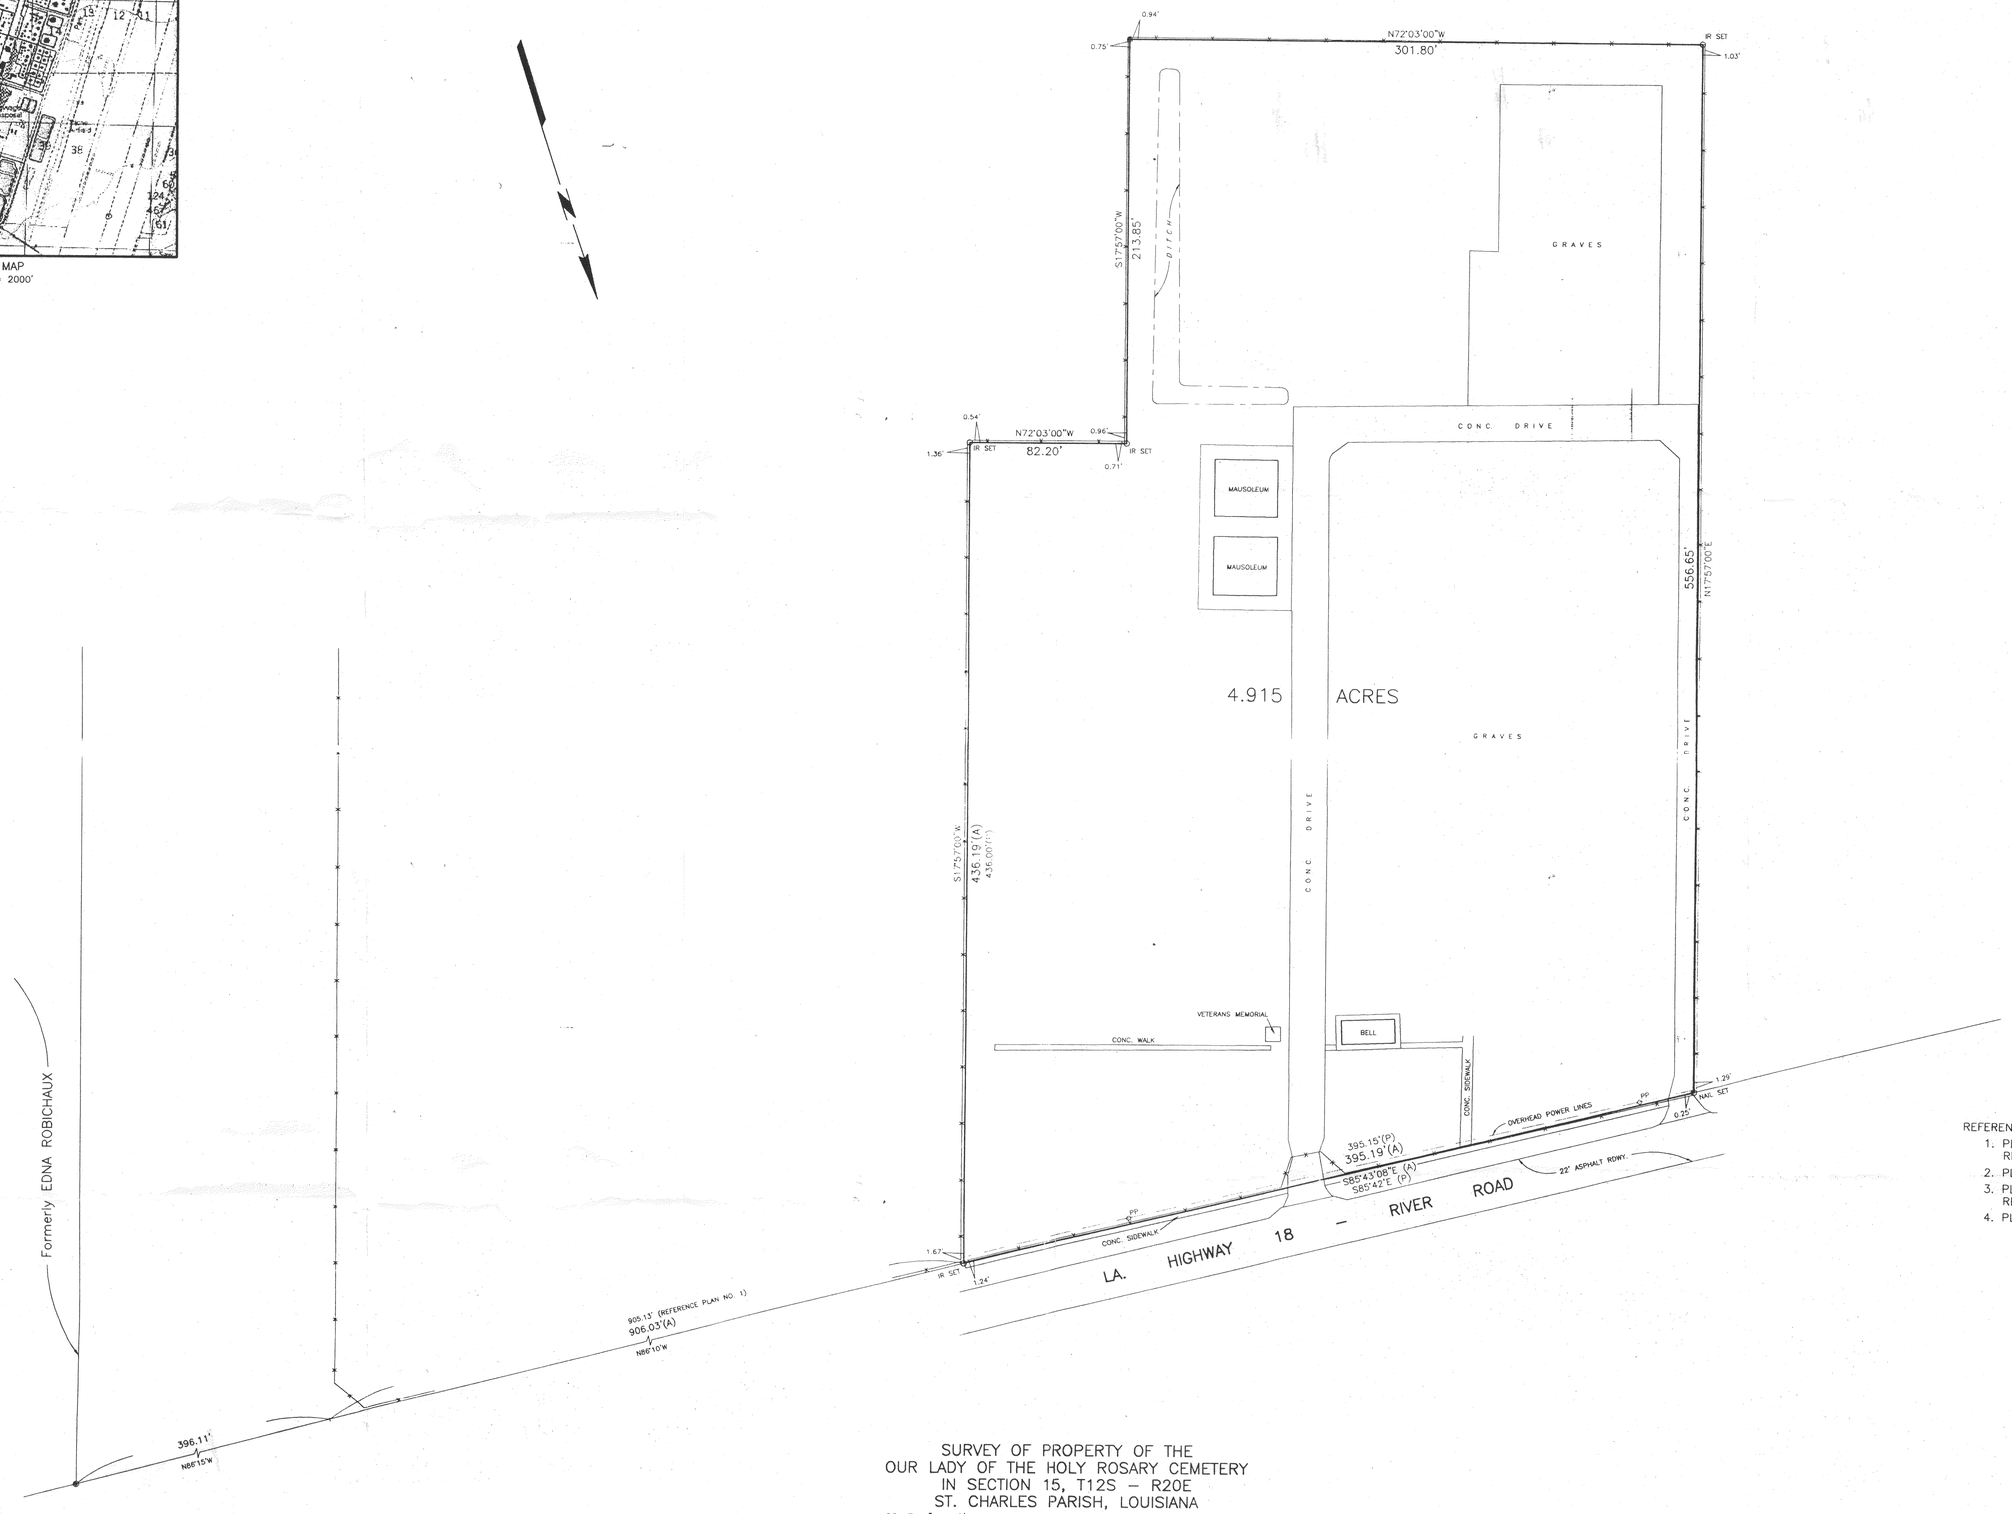

REFERENCE MAPS:

1. PLAN BY E. M. COLLIER, DATED JULY 24, 1960 REVISED JANUARY 18, 1961
2. PLAN BY E. M. COLLIER, DATED OCTOBER 26, 1964
3. PLAN BY E. M. COLLIER, DATED JULY 22, 1964 REVISED AUGUST 1, 1964
4. PLAN BY E. M. COLLIER, DATED MAY 24, 1966

LEGEND
● = MONUMENT FOUND
O = SET
PP = POWER POLE
—•— FENCE
(A) = ACTUAL
(P) = PLAN
BEARINGS ARE BASED ON REFERENCE PLAN NO. 1

The reference plans shows no servitudes and no information regarding servitudes was furnished by the owner or his agent. No further research regarding servitudes was performed for this survey.

This is to certify that I have consulted the Flood Insurance Rate Maps and found that this property is in Zone X.

SURVEY OF PROPERTY OF THE
OUR LADY OF THE HOLY ROSARY CEMETERY
IN SECTION 15, T12S – R20E
ST. CHARLES PARISH, LOUISIANA

SCALE: 1" = 40'

NOVEMBER 15, 2000

I certify that this plat represent ground survey performed under my and is in accordance with the standards of practice for a Class C

LUCIEN C. GASSEN, PLS
Registration No. 353
LULING, LOUISIANA 70070