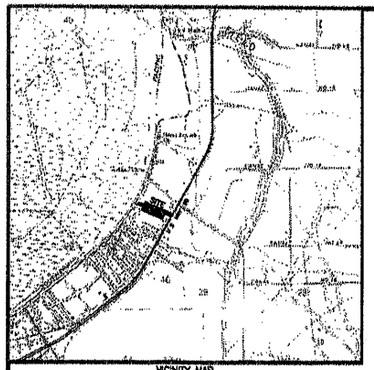

VICINITY MAP
SCALE: 1" = 2000'

Approved/Disapproved

Planning Commission Chairman

DATE

Approved/Disapproved

Parish President

DATE

Recorded in The Clerk of Court's office St. Charles Parish on the ____ day of _____, in Book _____ Folio _____, Entry # _____

Signature Title

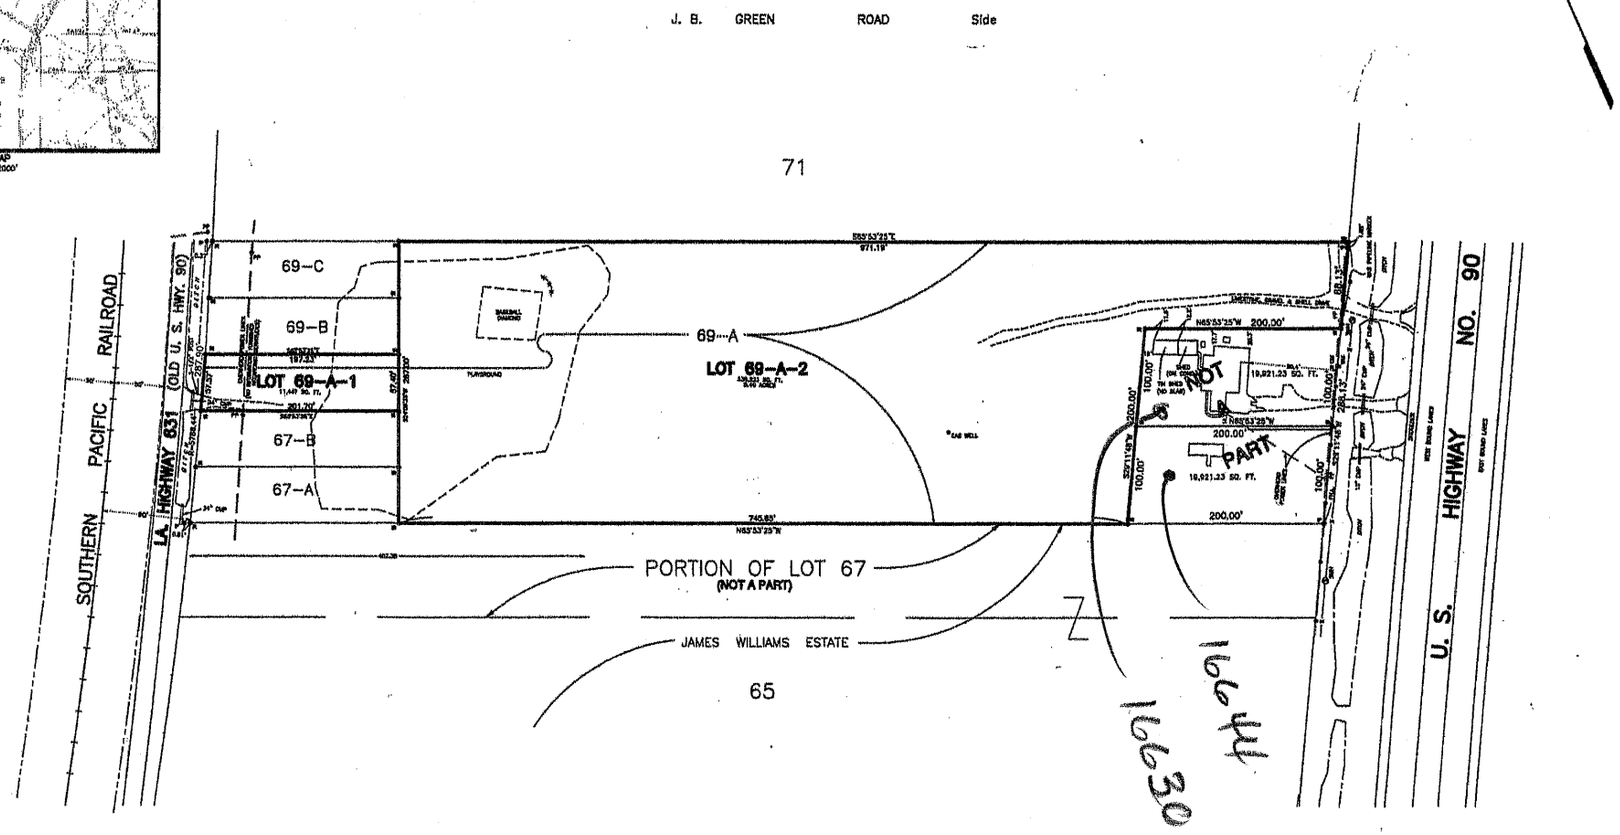

REFERENCE MAPS:

1. MAP BY L. J. FREMAUX, DATED FEBRUARY 6, 1869
2. AUTIN SUBDIVISION BY E. M. COLLIER, DATED JUNE 28, 1952, REVISED AUGUST 22, 1968
3. PLAN BY LUCIEN C. GASSEN, DATED APRIL 20, 2001

No information regarding servitudes was furnished by the owner or his agent. No further research regarding servitudes was performed for this property.

This is to certify that I have consulted the Flood Insurance Rate Maps and found that this property is in Zone X.

RESUBDIVISION OF LOT 69-A
COTEAU DE FRANCE OR RANSON TRACT
INTO LOTS 69-A-1 AND 69-A-2
IN SECTION 39, T14S – R20E
ST. CHARLES PARISH, LOUISIANA

SCALE: 1" = 60' JUNE 5, 2002

CERTIFIED TO PAUL HOGAN

LEGEND
● = IRON FOUND
FH = FIRE HYDRANT
GM = GAS METER
PP = POWER POLE
SMH = SEWER MANHOLE
WM = WATER METER
-O- = GAS
-S- = SEWER

BEARINGS SHOWN HEREON ARE BASED ON THE CENTERLINE OF AUTIN SUBDIVISION

I certify that this plat represents an actual ground survey performed under my supervision and is in accordance with the Louisiana standards of practice for a Class C survey.

LUCIEN C. GASSEN, PLS
Registration No. 383
LULING, LOUISIANA 70070